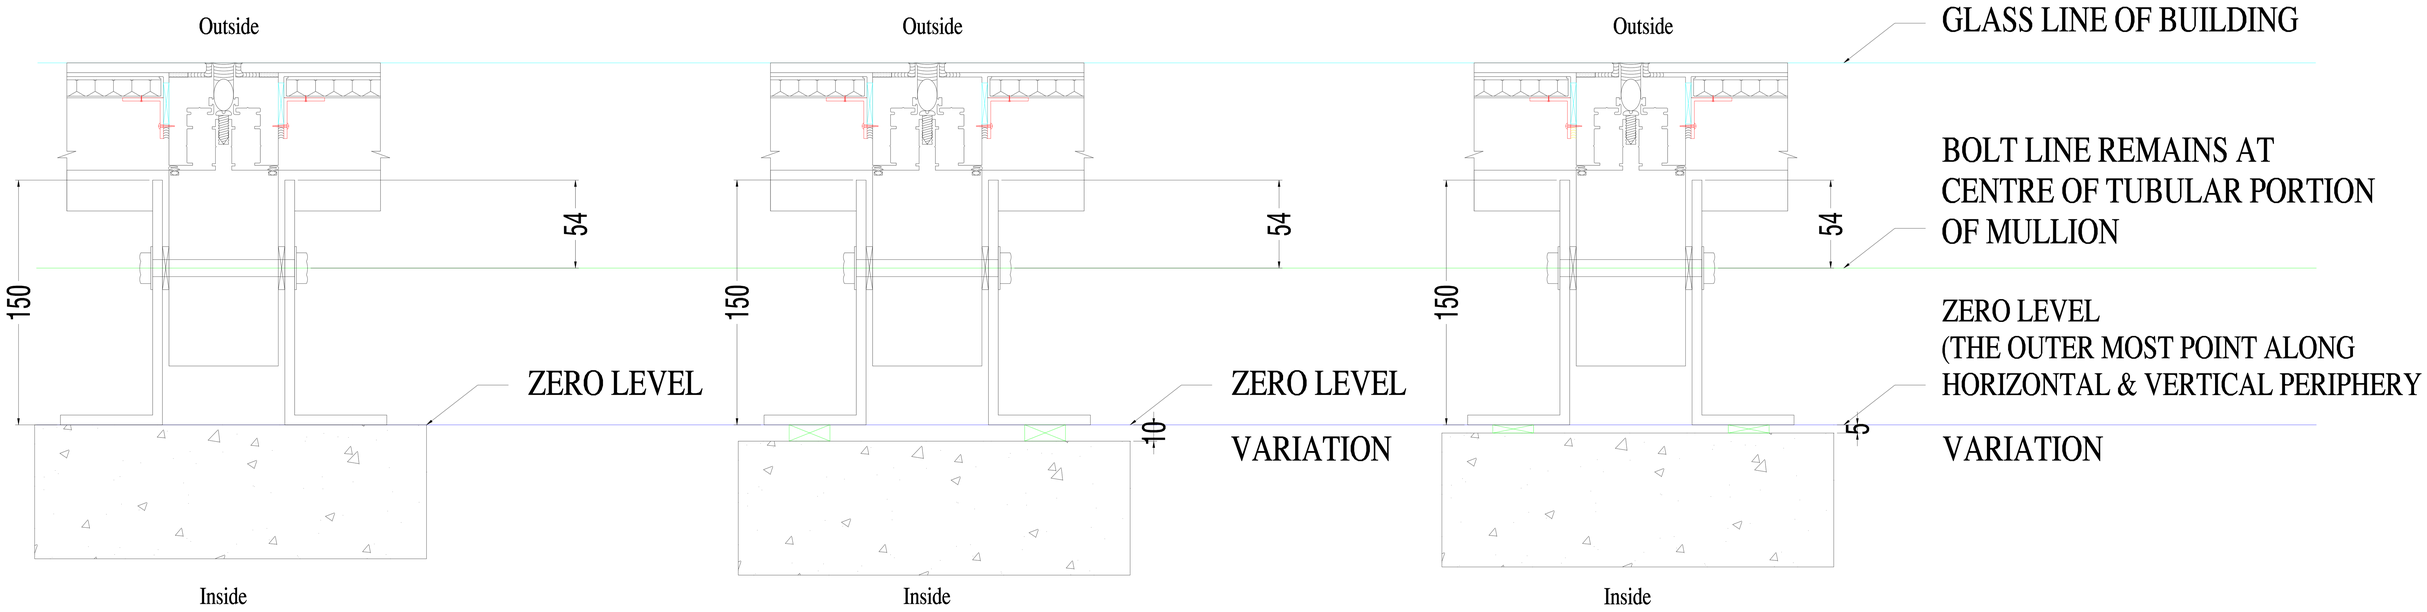

5 mm TO 10 mm VARIATIONS CAN BE ADJUSTED BY INSERTING SOLID ALUMINIUM SHIMS

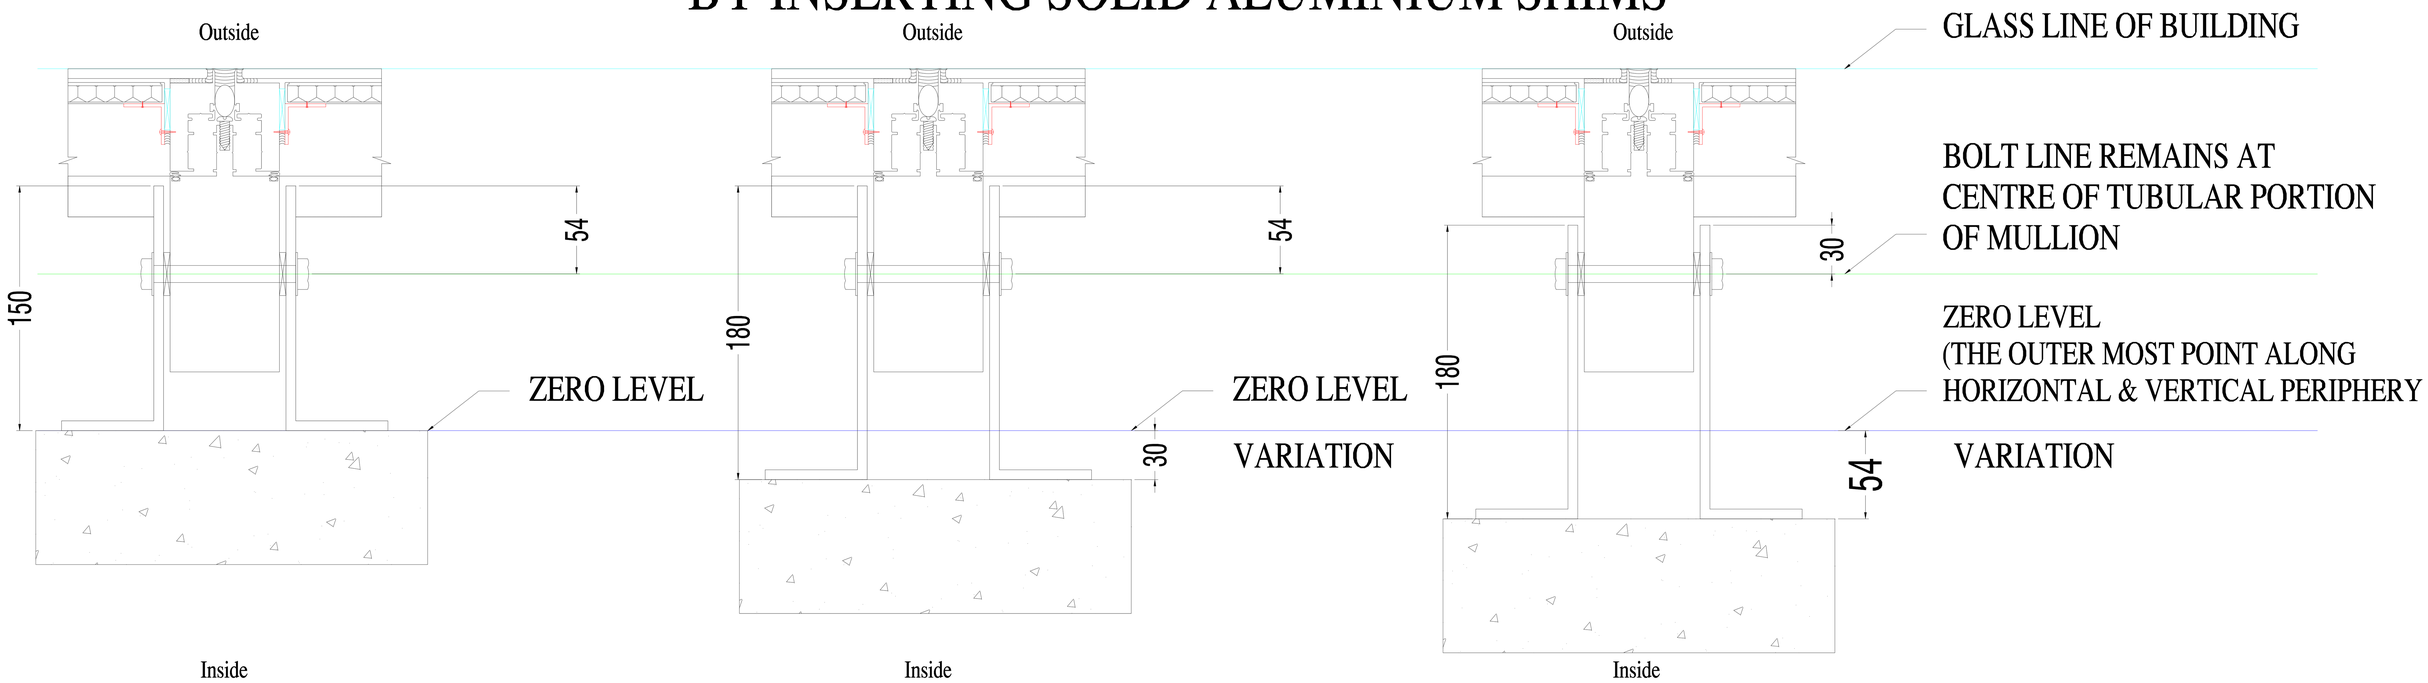

ONE SIZE OF EXTENDED BRACKET WITH VARIABLE HOLE LOCATIONS CAN CATER TO SITE VARIATIONS MORE THAN 50 mm

NOTES : 1. THIS DRG. IS THE PROPERTY OF NEMCON IT SHALL NOT BE REPRODUCED / COPIED / USED IN ANY MANNER OR HANDED OVER TO ANY OTHER PERSON OR PARTY WITHOUT THE PRIOR PERMISSION OF NEMCON . 2. ONLY WRITTEN DIMENSIONS ARE TO BE FOLLOWED.

DRWN		DATE	PROJECT :	ARCHITECT :	TITLE : TYPICAL BEAM LEVEL VARIATION ADJUSTMENT DRAWING
CHKD		DRG. NO.	CLIENT :		
APRVD		SCALE			

NEMCON FACADE CONSULT
Plot No. 569, SECTOR 5, VAISHALI, GHAZIABAD 201 012
Ph.: 0120 - 4371643 Mob: 9310072927 / 9313372927
E.Mail: nemconfacade@yahoo.co.in